ULTIMATE DRAFT SCHEMATIC: ROLL PLOT 2 OF 2

WILLIAMSON COUNTY PRECINT FOUR

GEOMETRIC DESIGN SCHEMATIC SOUTHEAST LOOP

IMPROVEMENTS LOCATIONS:
LIMITS: FROM SH 130 TO FM 3349
NET LENGTH OF PROJECT : 5.8 MI
NET LENGTH OF BRIDGE : 1.1 MI

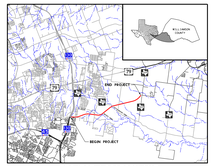

NTS

PROJECT LOCATION MAP

PRELIMINARY
NOT FOR CONSTRUCTION, BIDDING, OR PERMITTING
JMT
TBPE FIRM REG. NO. F-16341
ENGINEER: MICHAEL KIRK
P.E. NO. 126989 DATE 3/8/2020

SUBMITTED: _____, 2020

_____
PROJECT MANAGER, JMT
KEVIN KENNEDY, PE

CORRECT: _____, 2020

_____
PROJECT MANAGER, HNTB
WILLIAMSON COUNTY ROAD BOND PROGRAM
MARIA CASTANON, PE

RECOMMENDED FOR APPROVAL:

_____, 2020

_____
PROJECT MANAGER, HNTB
CHRISTEN ESCHBERGER, PE

APPROVED: _____, 2020

_____
WILLIAMSON COUNTY SENIOR DIRECTOR OF INFRASTRUCTURE
ROBERT DAIGH, PE

ROADWAY	DESIGN SPEED	CLASSIFICATION
MAINLANES	70 M.P.H.	RURAL FREEWAY
FRONTAGE ROADS	55 M.P.H.	RURAL ARTERIAL
RAMPS	55 M.P.H.	RURAL FREEWAY
DIRECT CONNECTOR	50 M.P.H.	RURAL FREEWAY

NAD 83 STATE PLANE ZONE:	CENTRAL STATE ZONE (4203)
SURFACE ADJUSTMENT SCALE FACTOR:	1.00012352
FUNCTIONAL CLASSIFICATION:	RURAL FREEWAY
TERRAIN:	ROLLING
e_{max}:	6%
MAINLANES DESIGN SPEED:	70 M.P.H.
CURRENT ADT (2020):	
PROJECTED ADT (2040):	
PLOT SCALE:	1"=200' (HORIZ.)
	1"=10' (VERT.)

WILLIAMSON COUNTY 1848
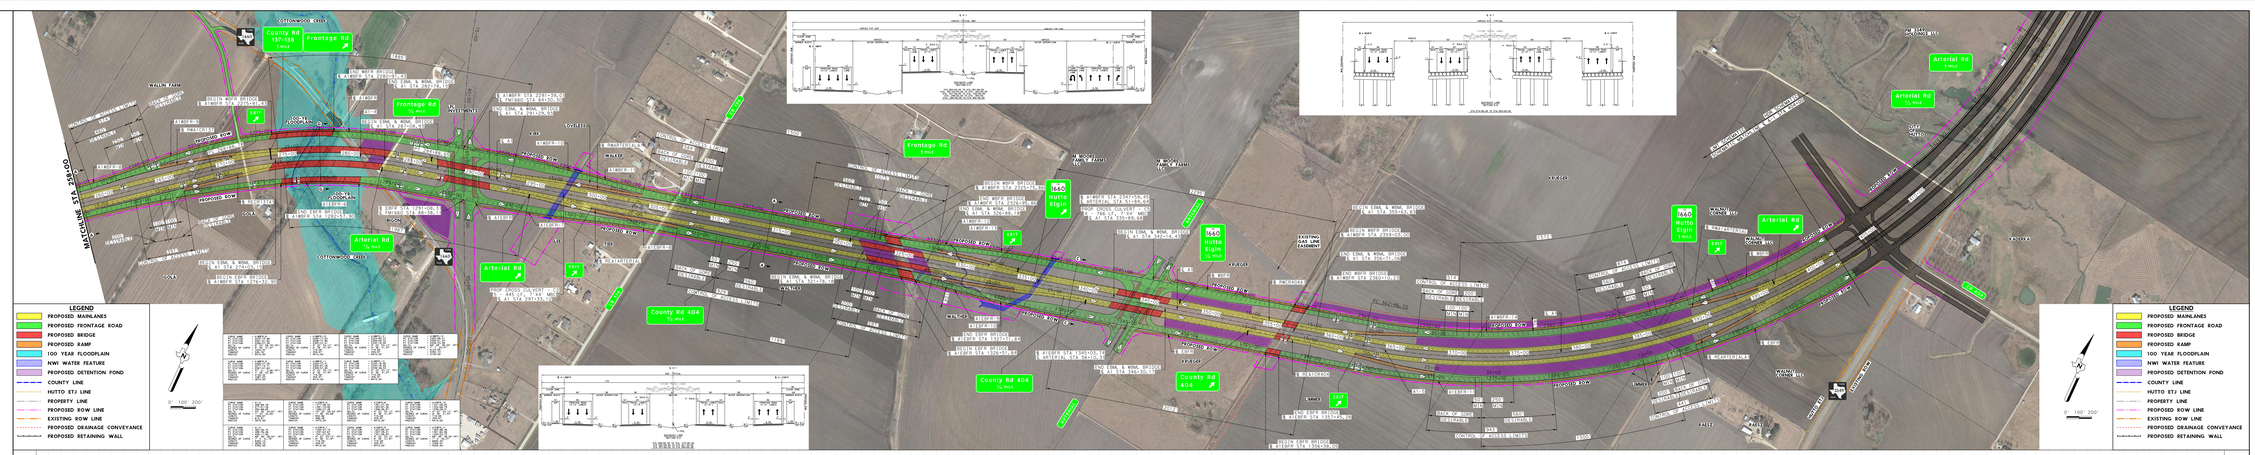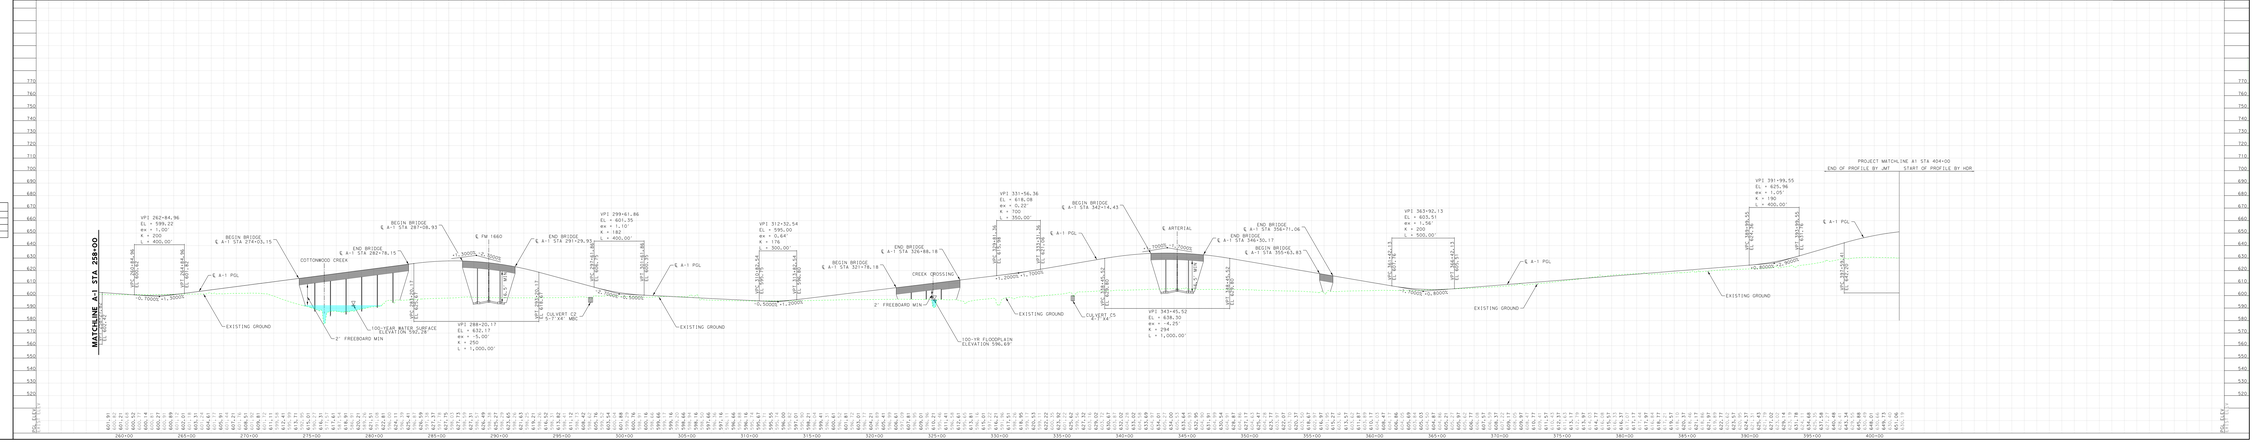
JMT
TBPE FIRM REG. NO. F-16341